Rose Manor

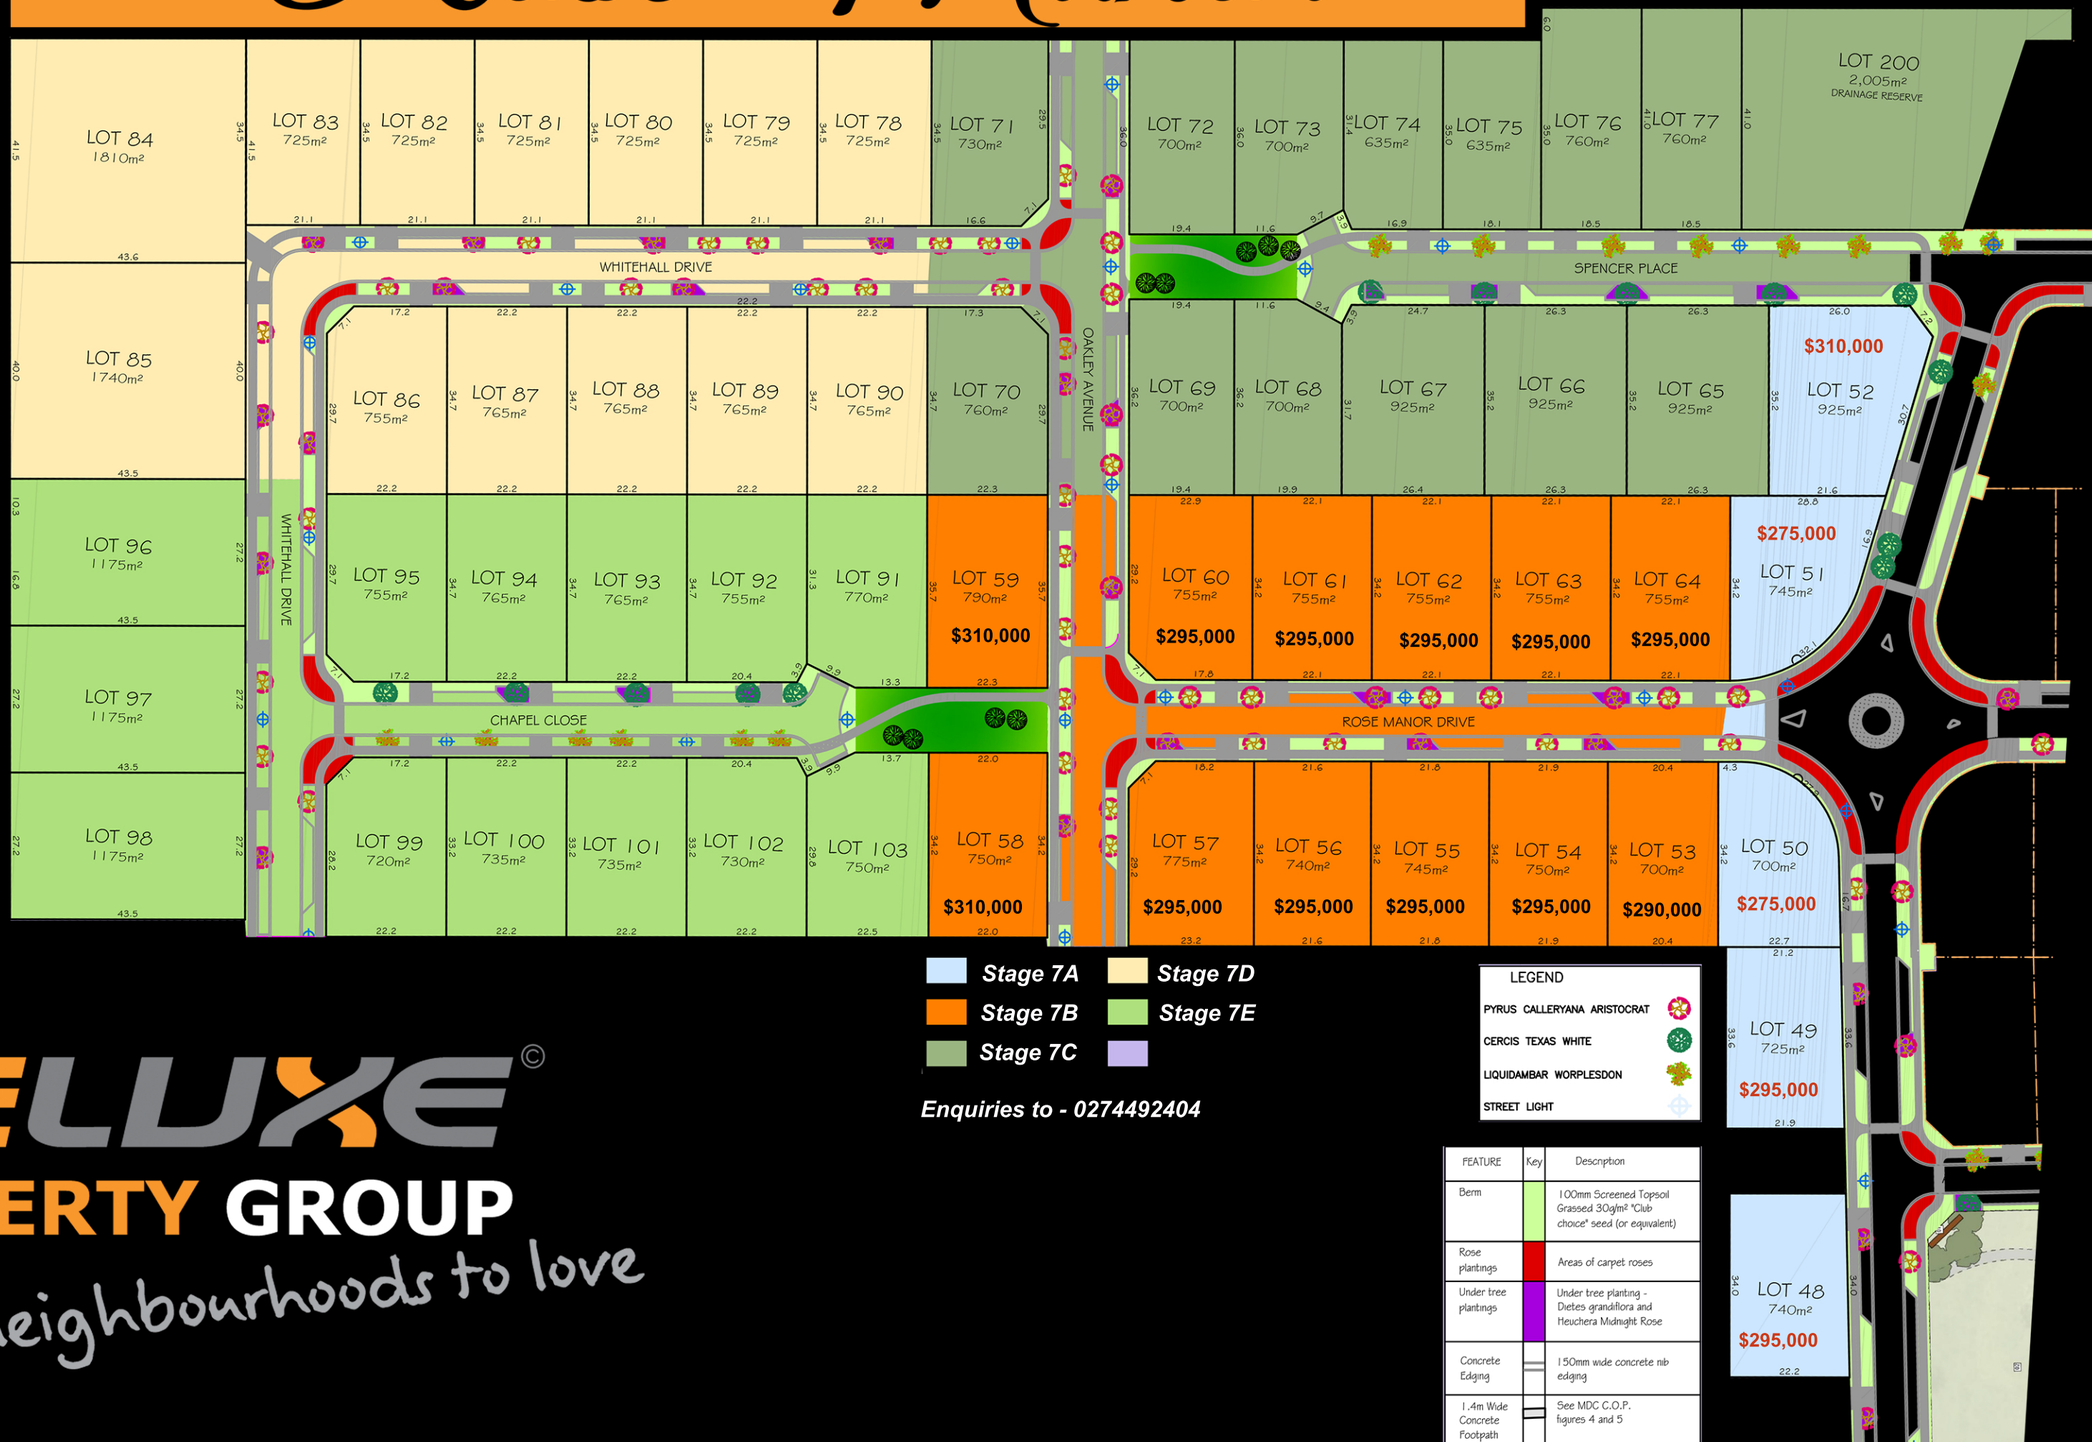

Stage 7A
Stage 7B
Stage 7C
Stage 7D
Stage 7E

Enquiries to - 0274492404

LEGEND

- PYRUS CALLERYANA ARISTOCRAT
- CERCIS TEXAS WHITE
- LIQUIDAMBAR WORPLESDON
- STREET LIGHT

FEATURE	Key	Description
Berm		100mm Screened Topsoil Grassed 30g/m² "Club choice" seed (or equivalent)
Rose plantings		Areas of carpet roses
Under tree plantings		Under tree planting - Dietes grandiflora and Heuchera Midnight Rose
Concrete Edging		150mm wide concrete nib edging
1.4m Wide Concrete Footpath		See MDC C.O.P. figures 4 and 5

DELUXE© PROPERTY GROUP

neighbourhoods to love